




GR-IF-357 洗手盆
数量: 21个
石头: 西西里灰

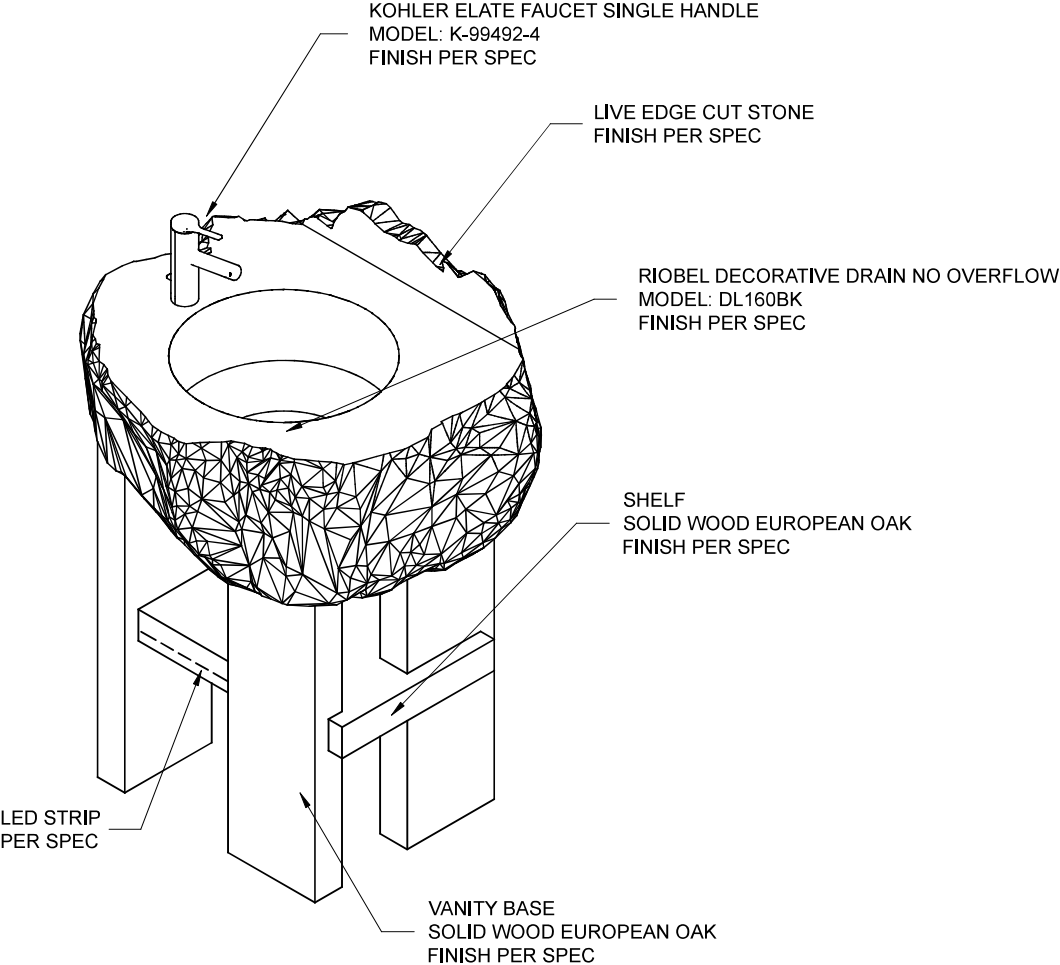


俯视图
TOP VIEW

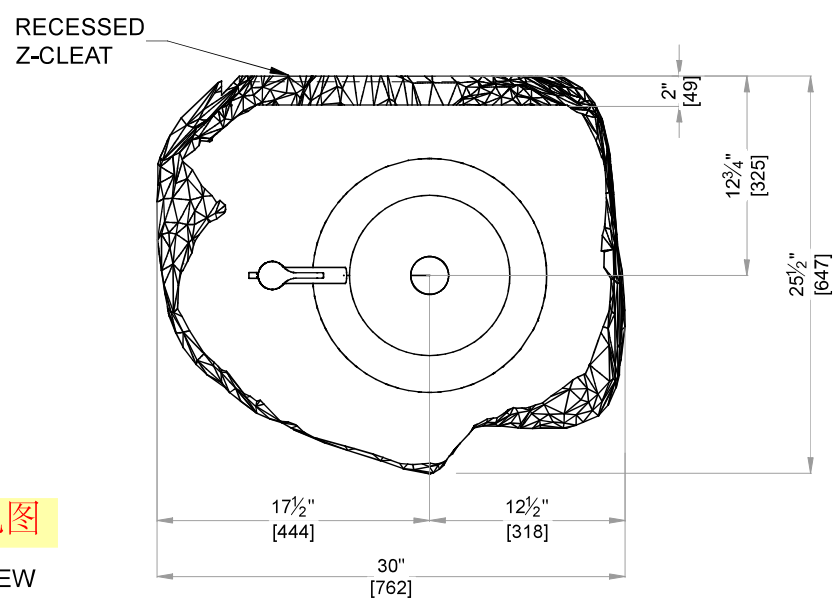

正面图
FRONT ELEVATION

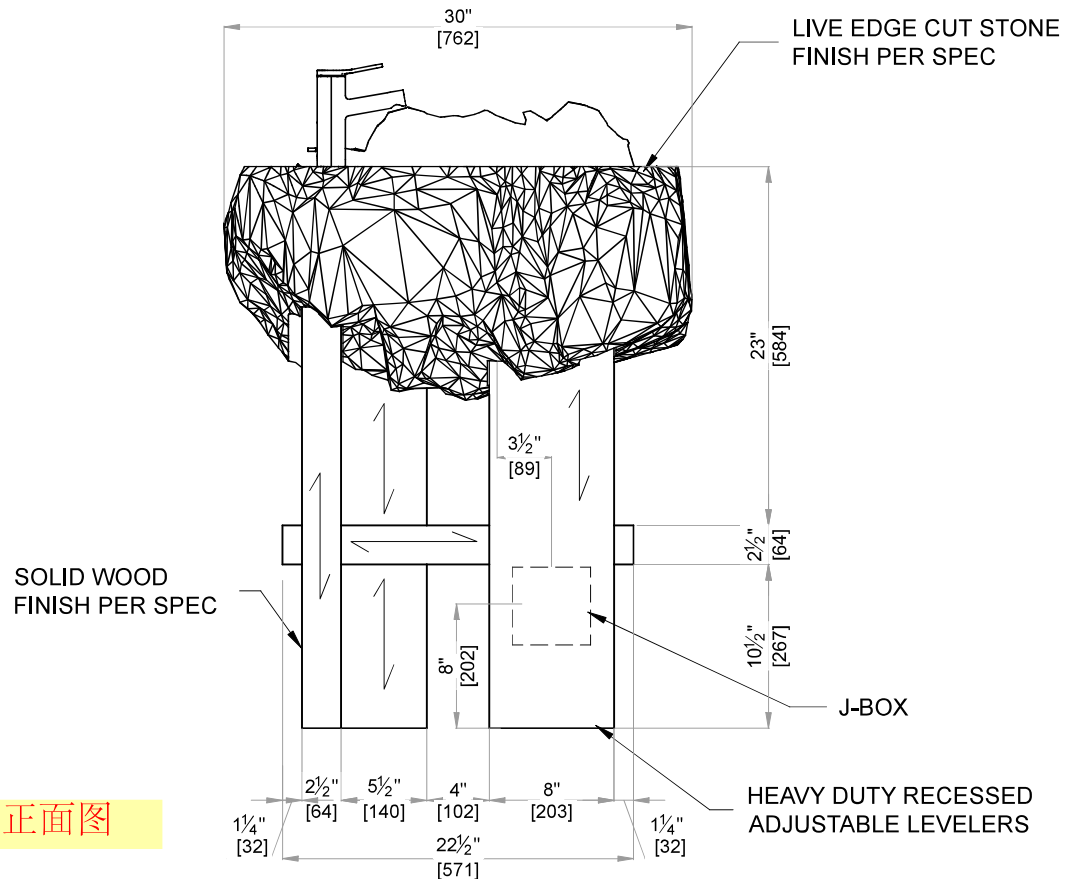


侧面图
SIDE ELEVATION

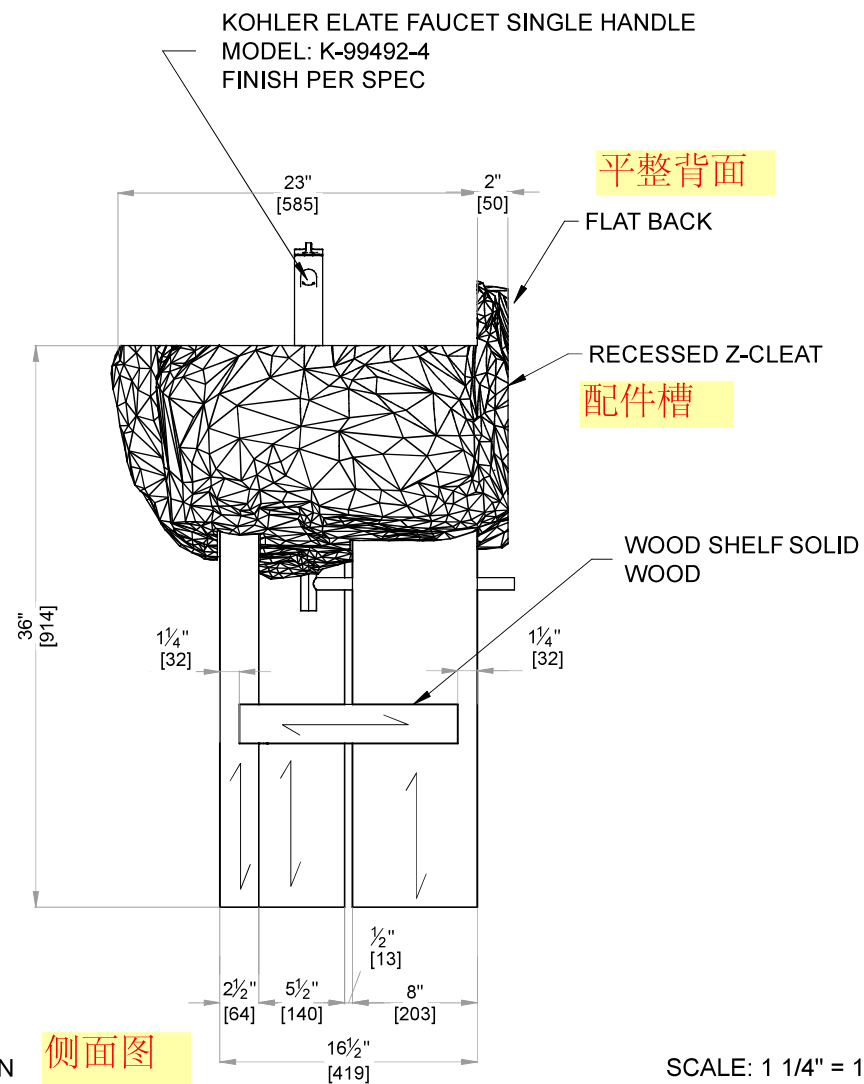


SCALE: 1 1/4" = 1'-0"

桌腿细节

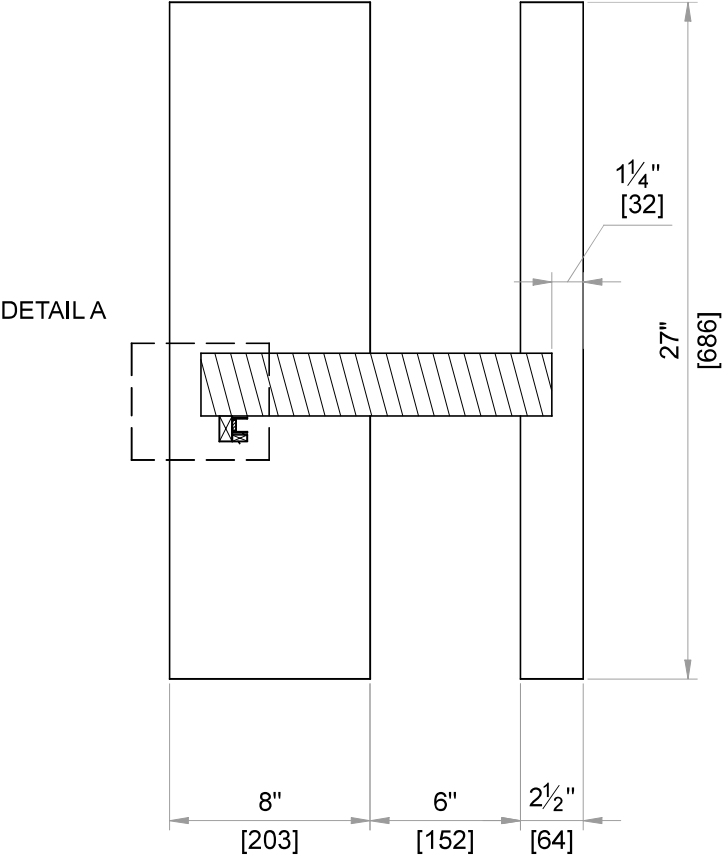


CROSS SECTION 1

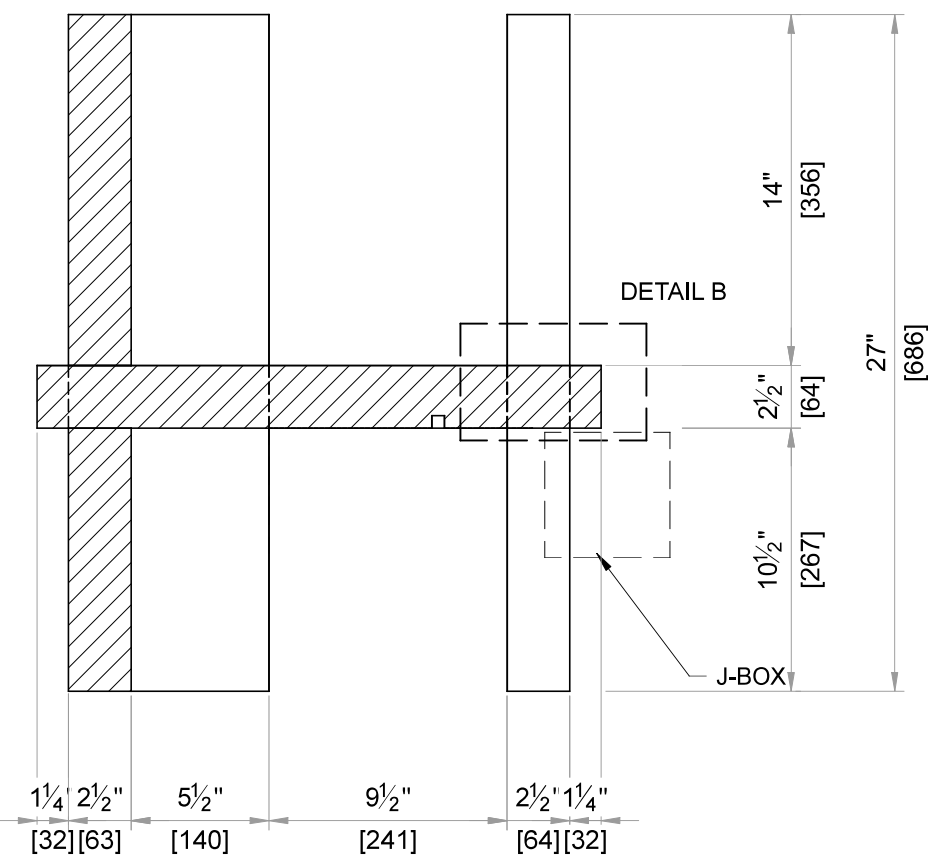


CROSS SECTION 2

SCALE: 2" = 1'-0"

桌腿细节

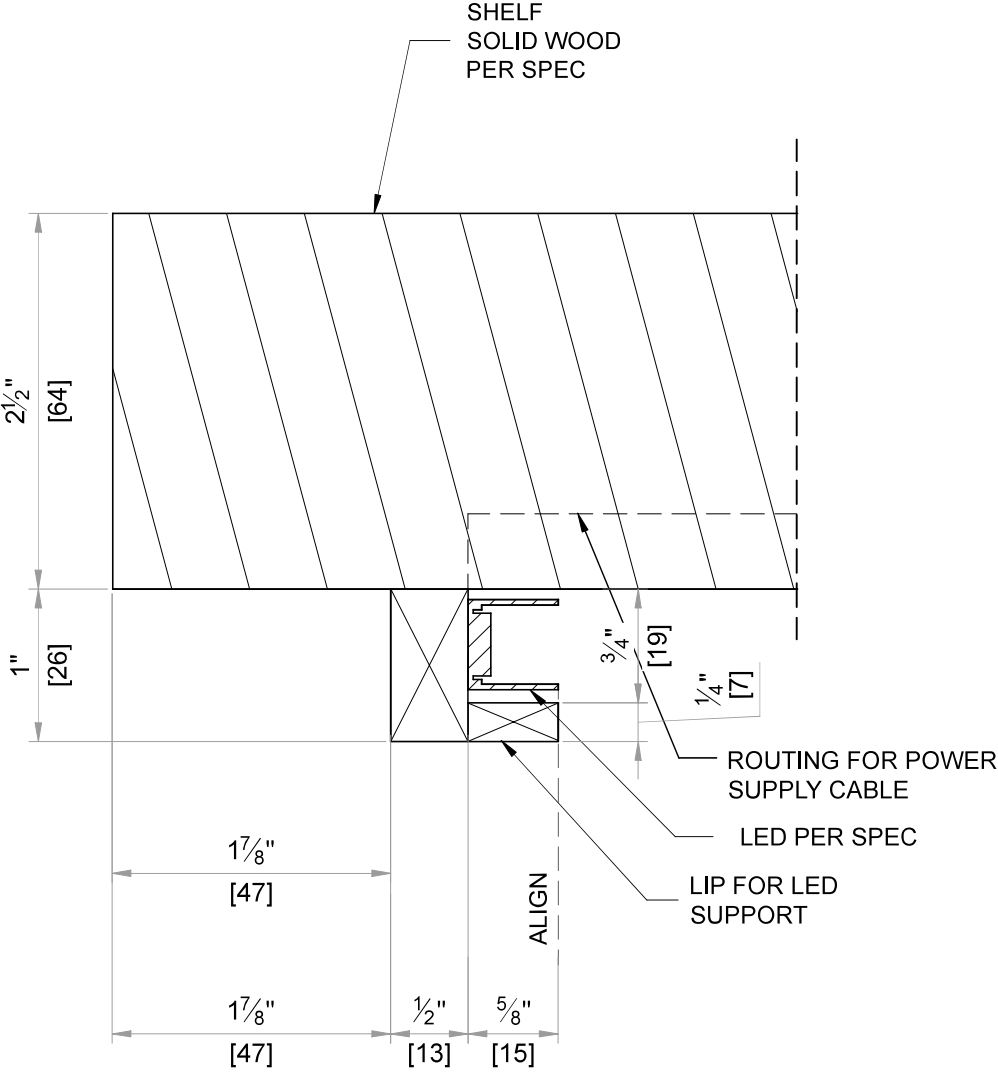


DETAIL A

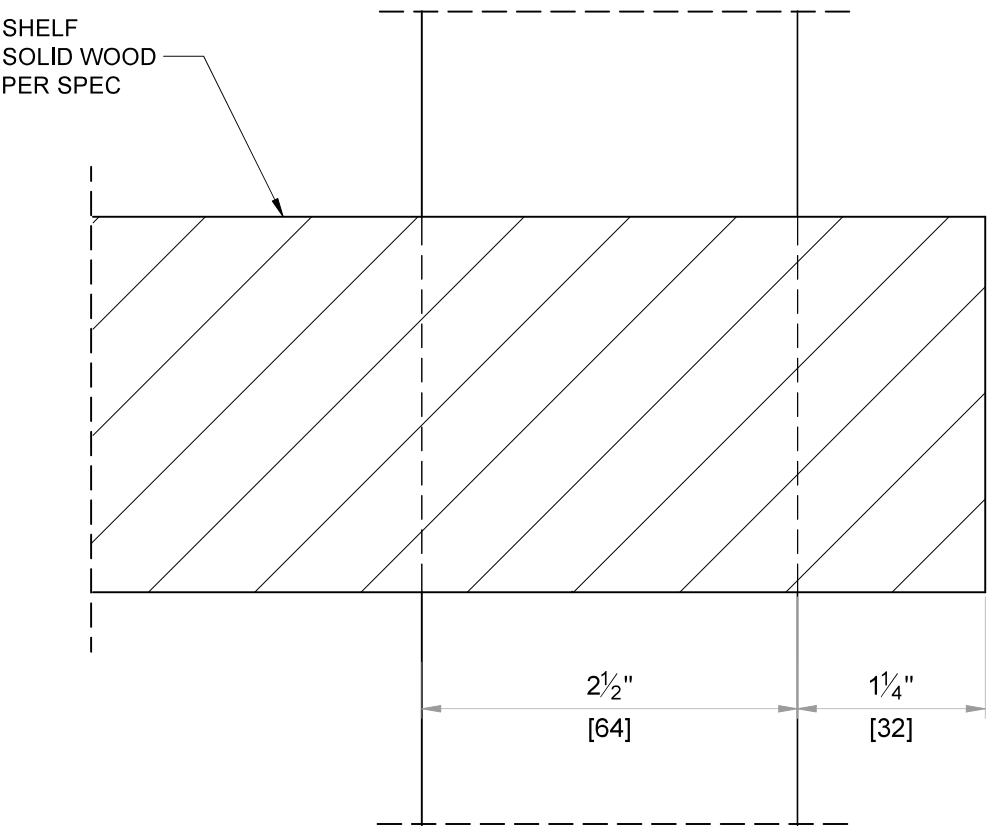



DETAIL B

SCALE: 1'-0" = 1'-0"

木制桌腿细节图

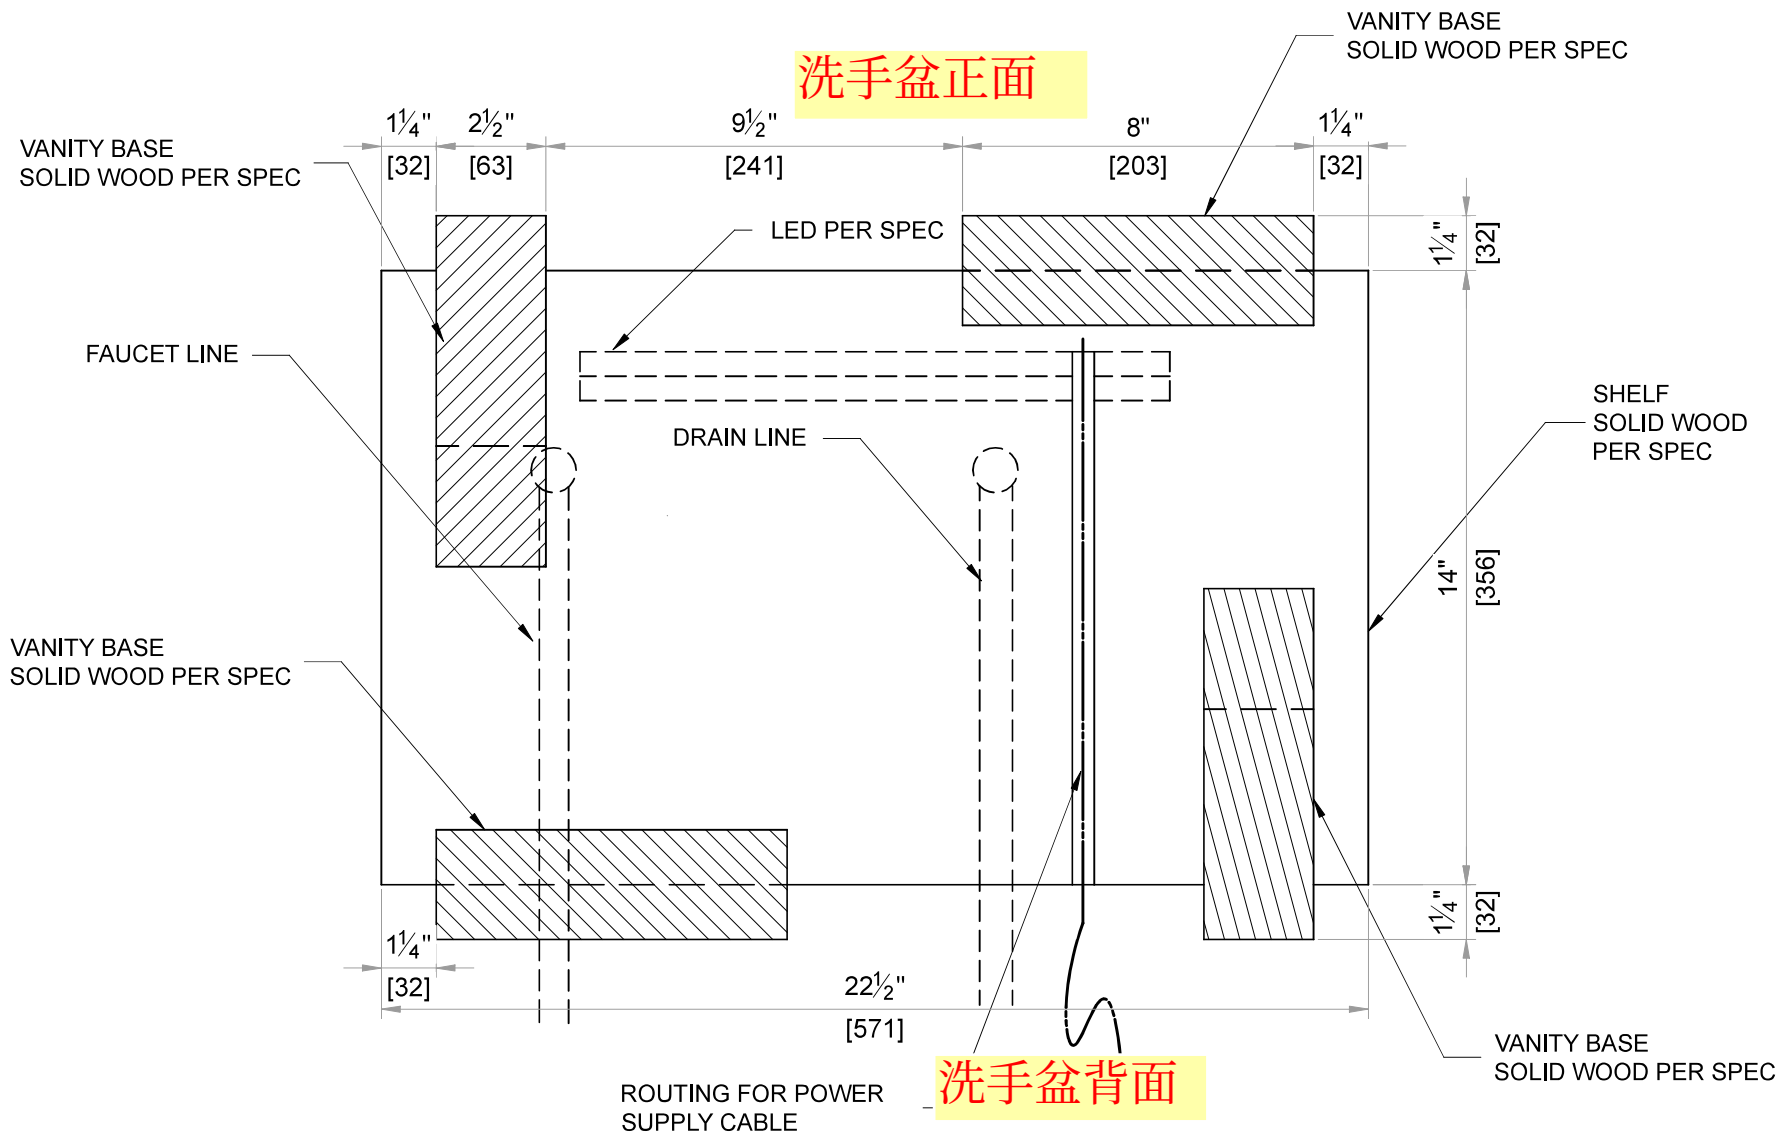

桌腿细节

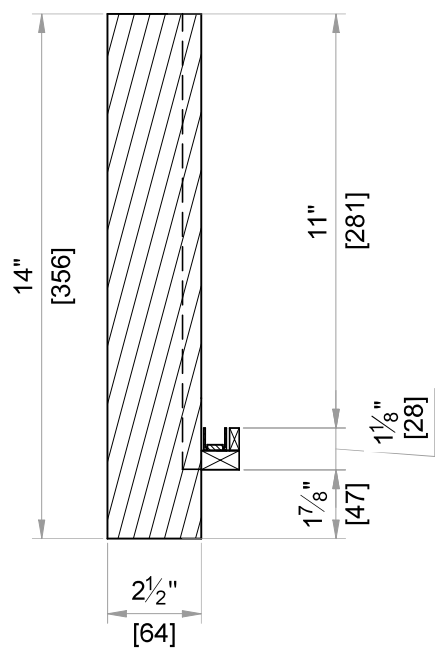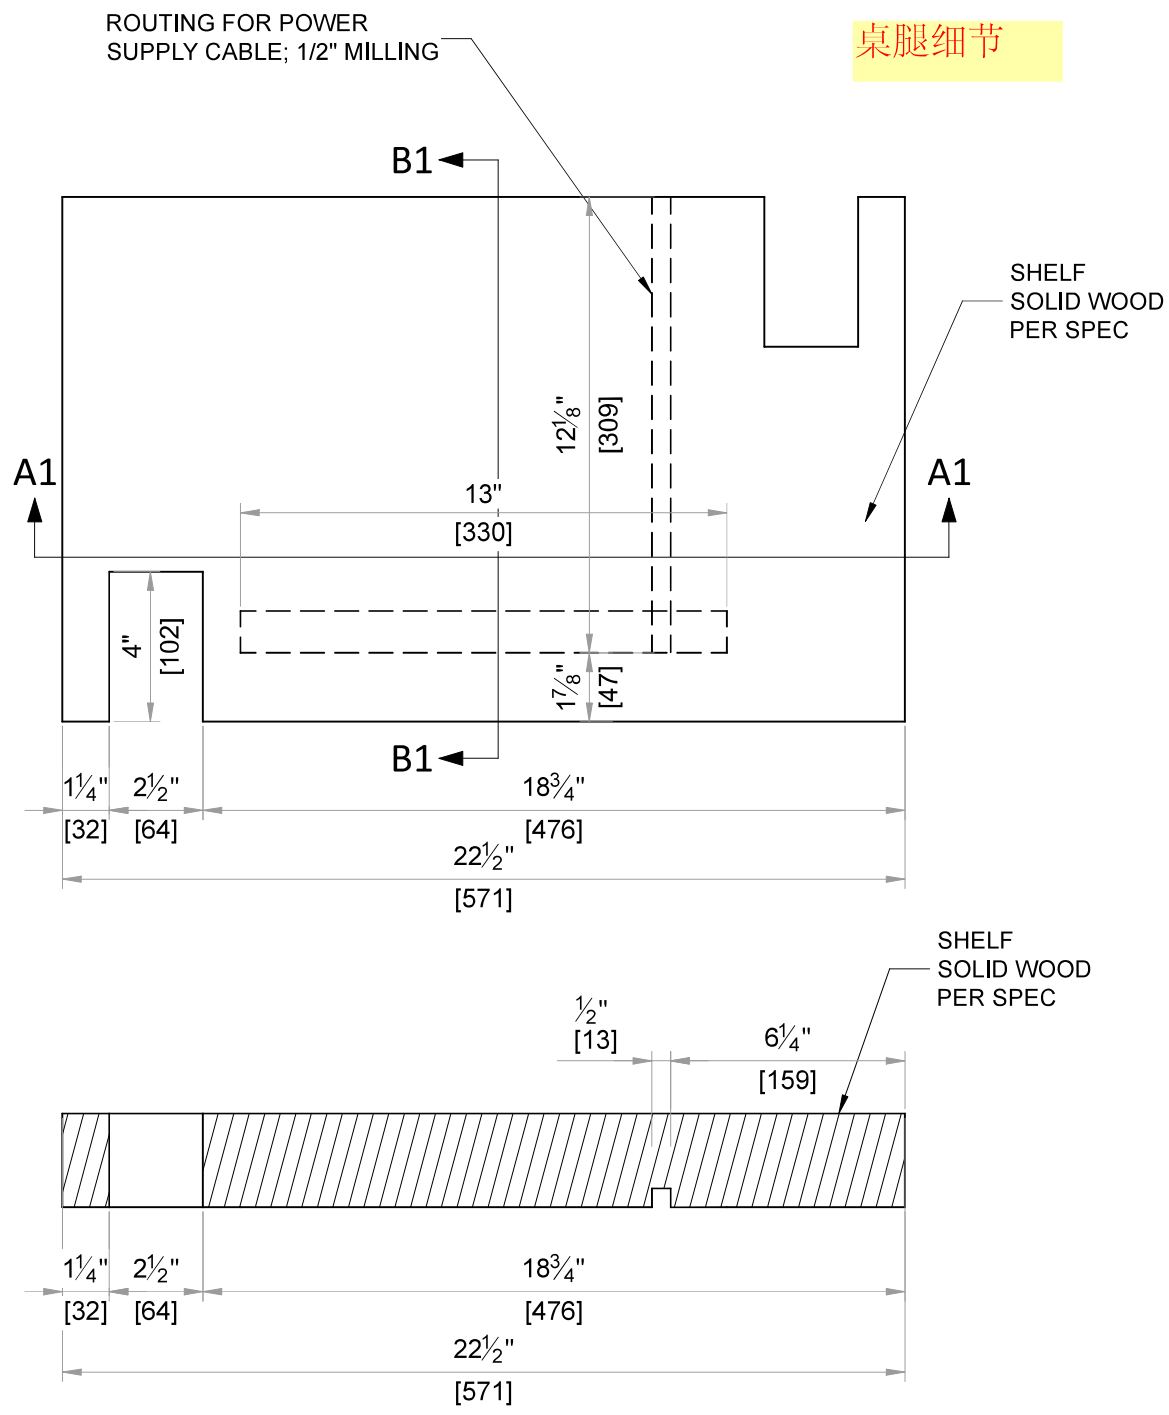

SHELF OVERVIEW



SCALE: 3" = 1'-0"

GIVEN DIMENSIONS ARE APPROXIMATE FOR
NATURAL LIVE EDGE STONE

LIVE EDGE CUT STONE
FINISH PER SPEC

CHANNEL FOR
FAUCET PLUMBING

水龙头龙管道孔

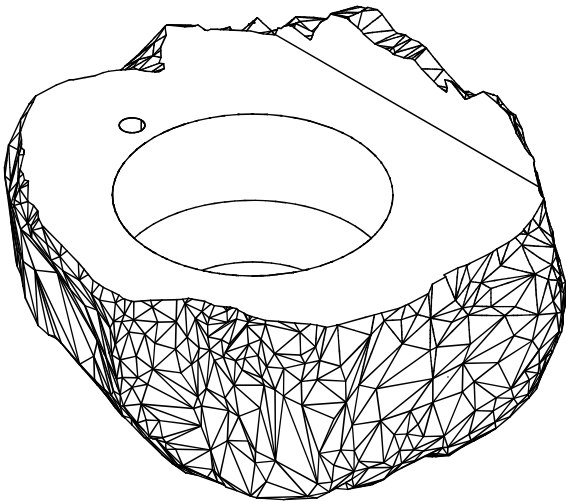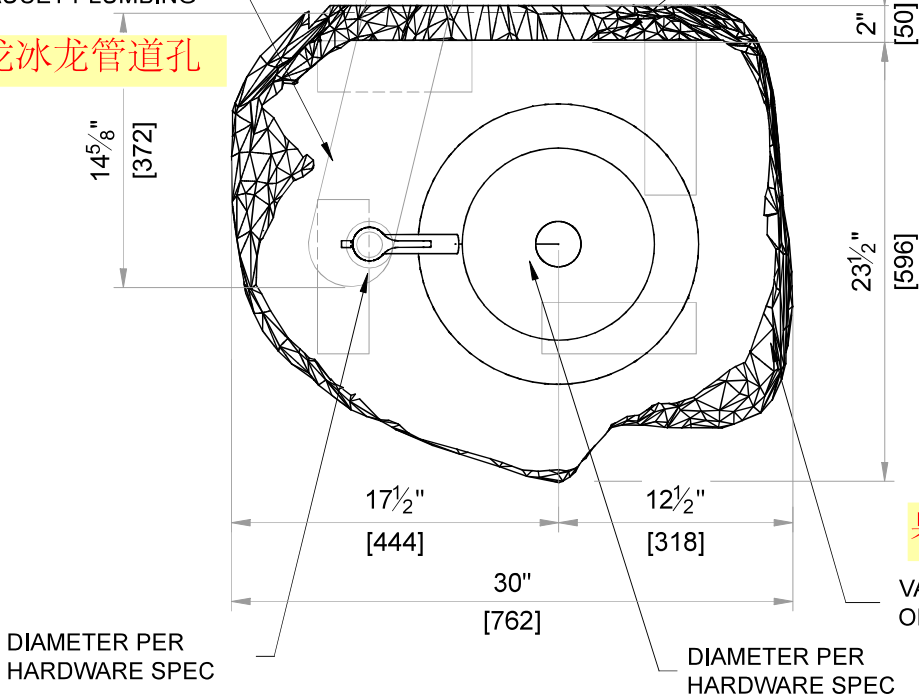


桌腿孔

VANITY BASE
OPENINGS

DIAMETER PER
HARDWARE SPEC


DIAMETER PER
HARDWARE SPEC

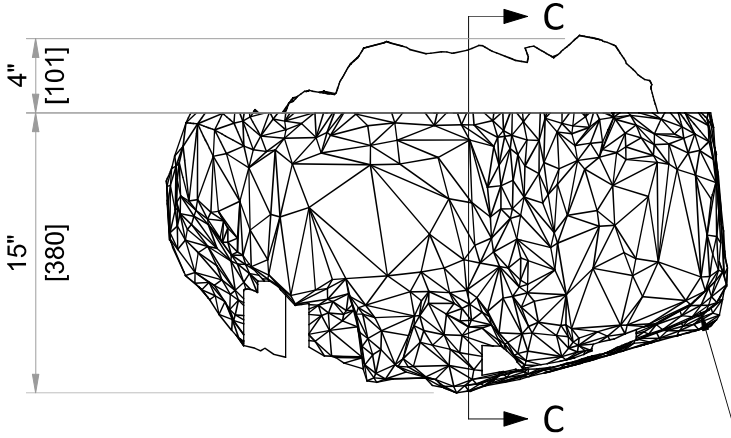

STONE - OVERVIEW

洗手盆底部尽量掏空以减轻重量，
但也要注意不要影响外观


REMOVAL OF STONE UNDERNEATH TO
BE COORDINATED TO REDUCE WEIGHT

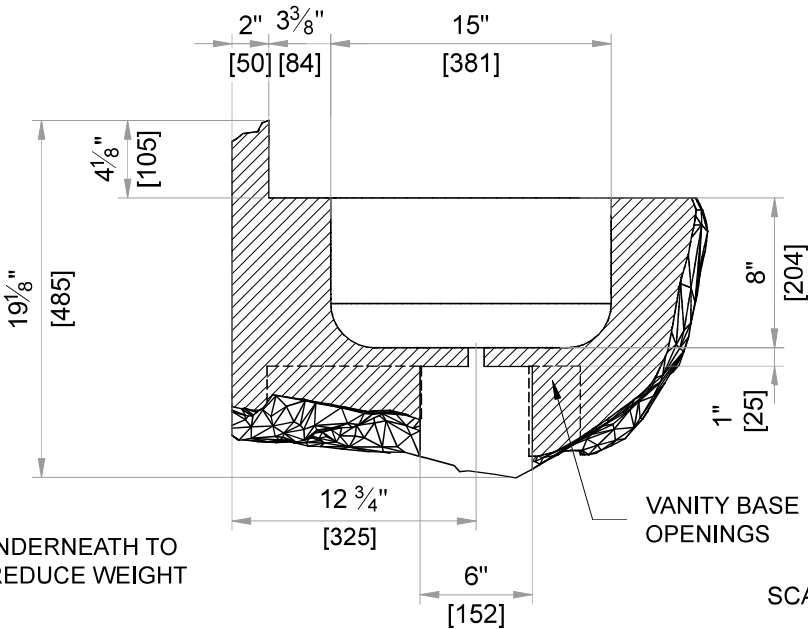

VANITY BASE
OPENINGS

SCALE: 1-1/2" = 1'-0"



GIVEN DIMENSIONS ARE APPROXIMATE FOR
NATURAL LIVE EDGE STONE

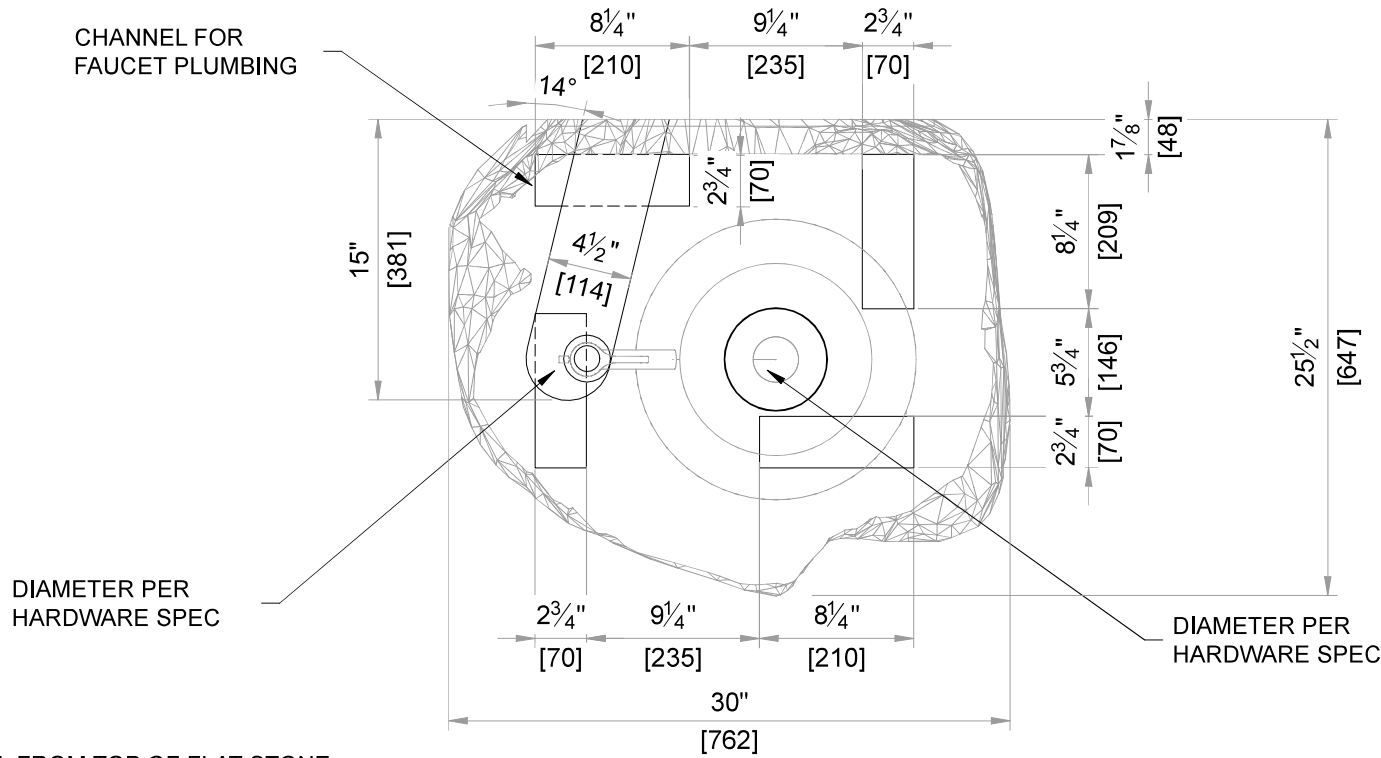

DIM. FROM TOP OF FLAT STONE
TO THE TOP OF OPENING TO
ACHIEVE 36" VANITY HEIGHT


洗手盆顶面到桌
腿孔顶面的距离
为228mm，以安
装桌腿后整个洗
手盆的高度为
914mm.

STONE - OVERVIEW

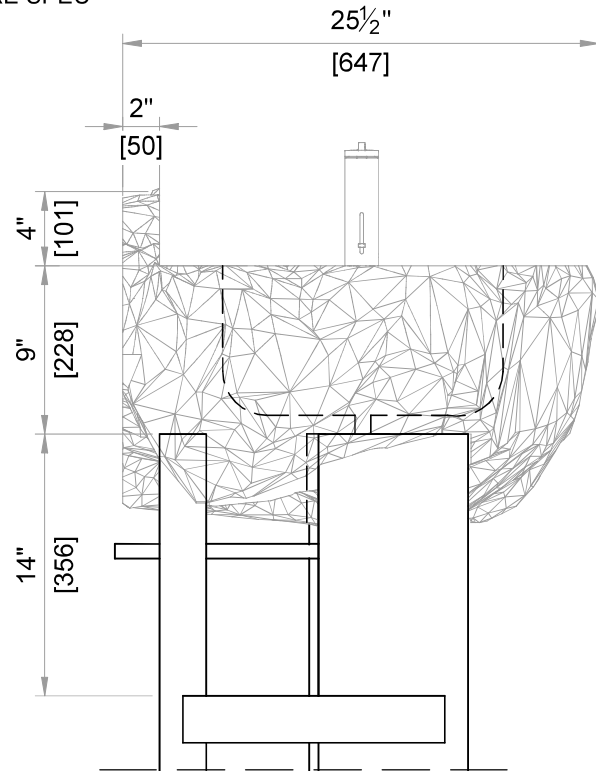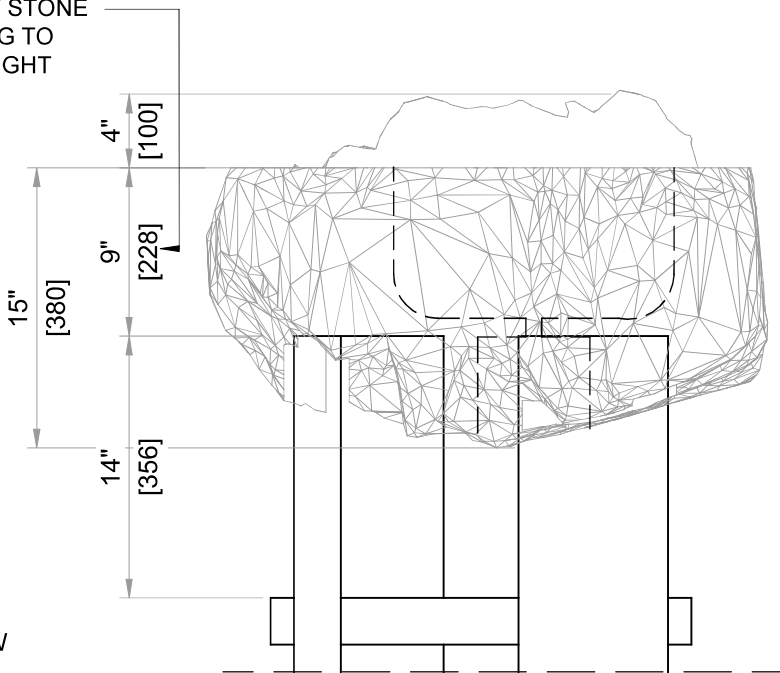



SCALE: 1-1/4" = 1'-0"

KOHLER ELATE FAUCET SINGLE HANDLE
MODEL: K-99492-4
FINISH PER SPEC

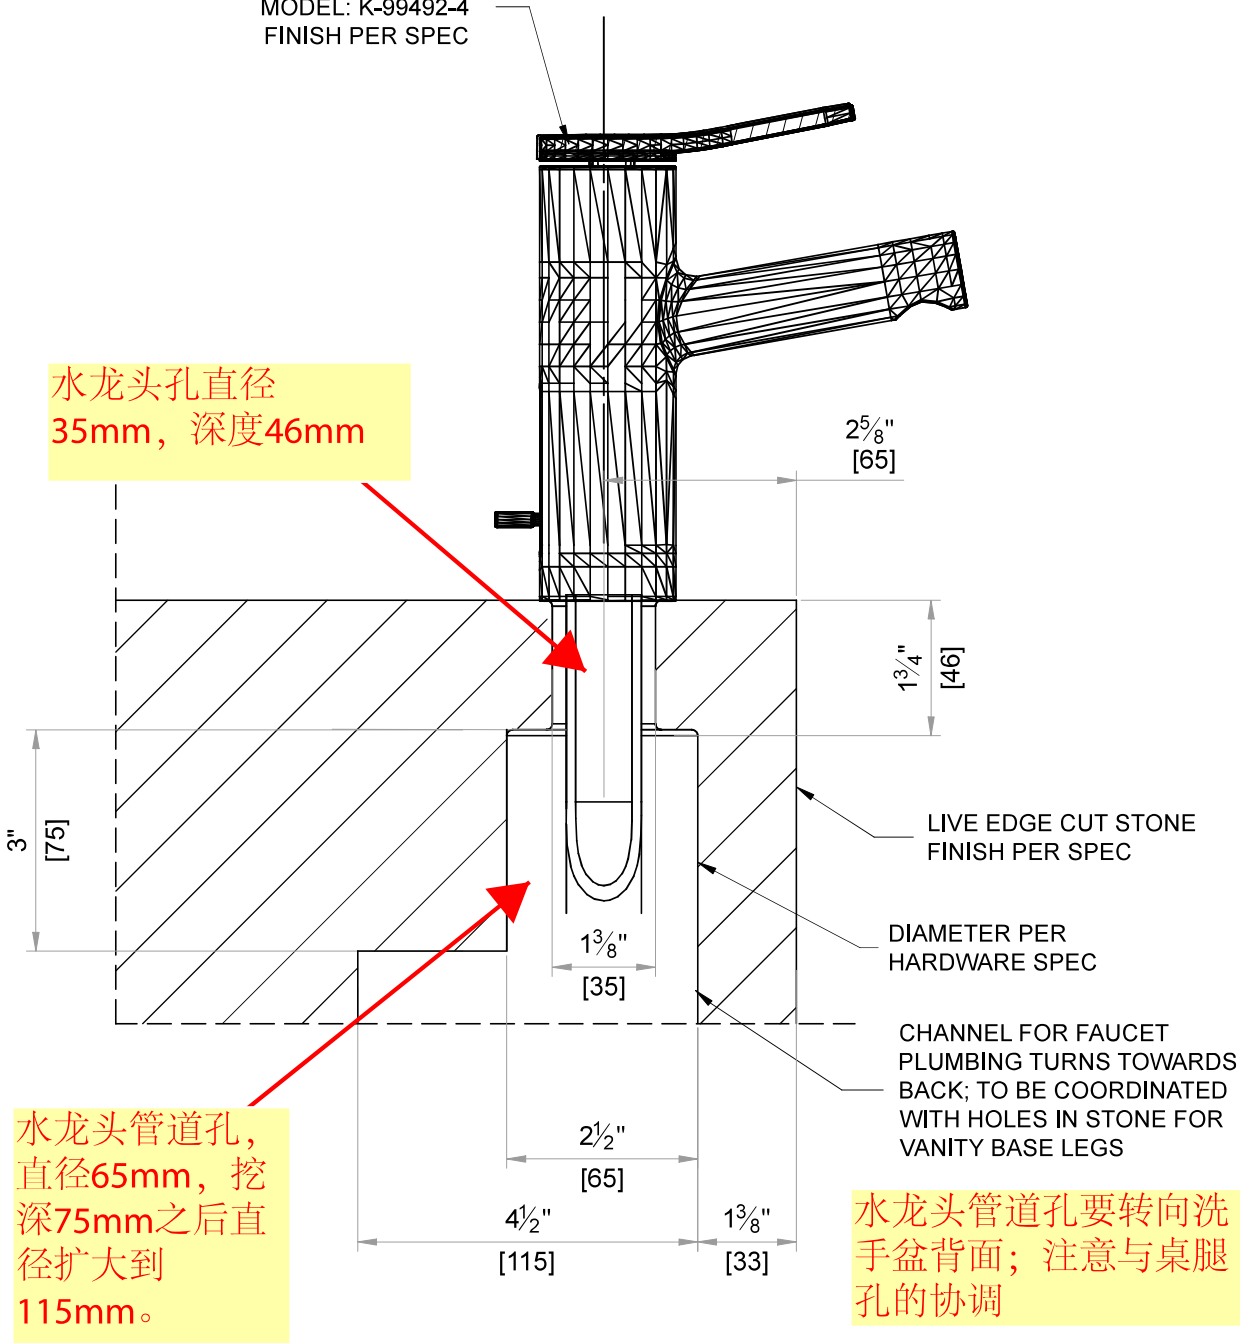


STONE CUTOUT DETAIL 剖面图A-A

SCALE: 6" = 1'-0"

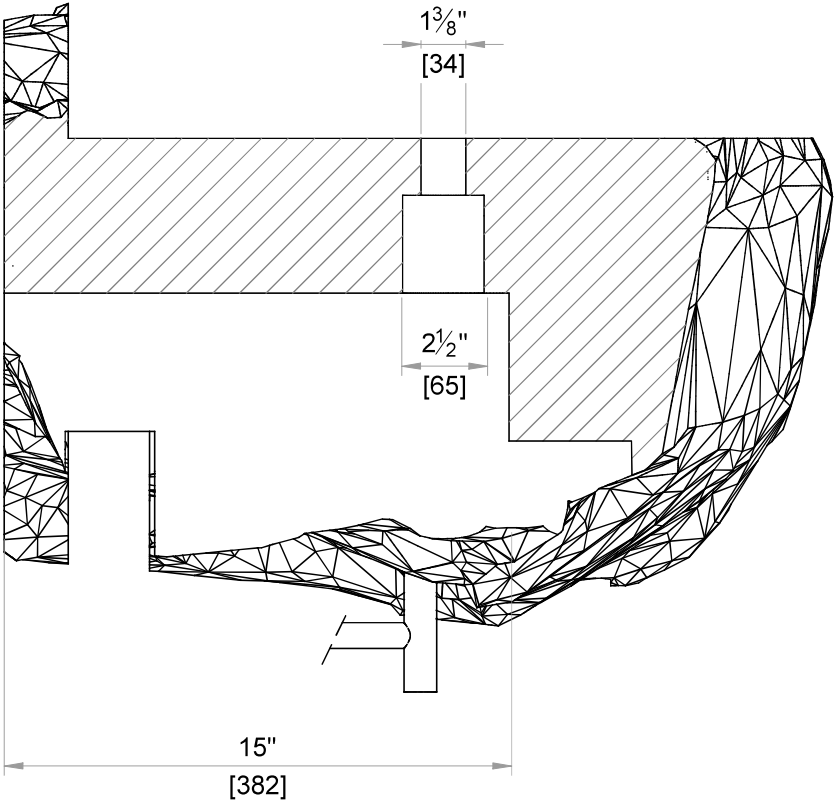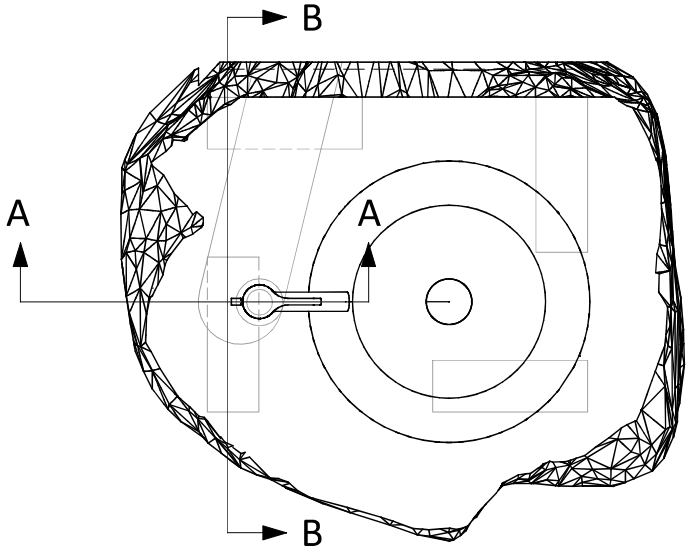


STONE CUTOUT DETAIL 剖面图B-B

SCALE: 2" = 1'-0"

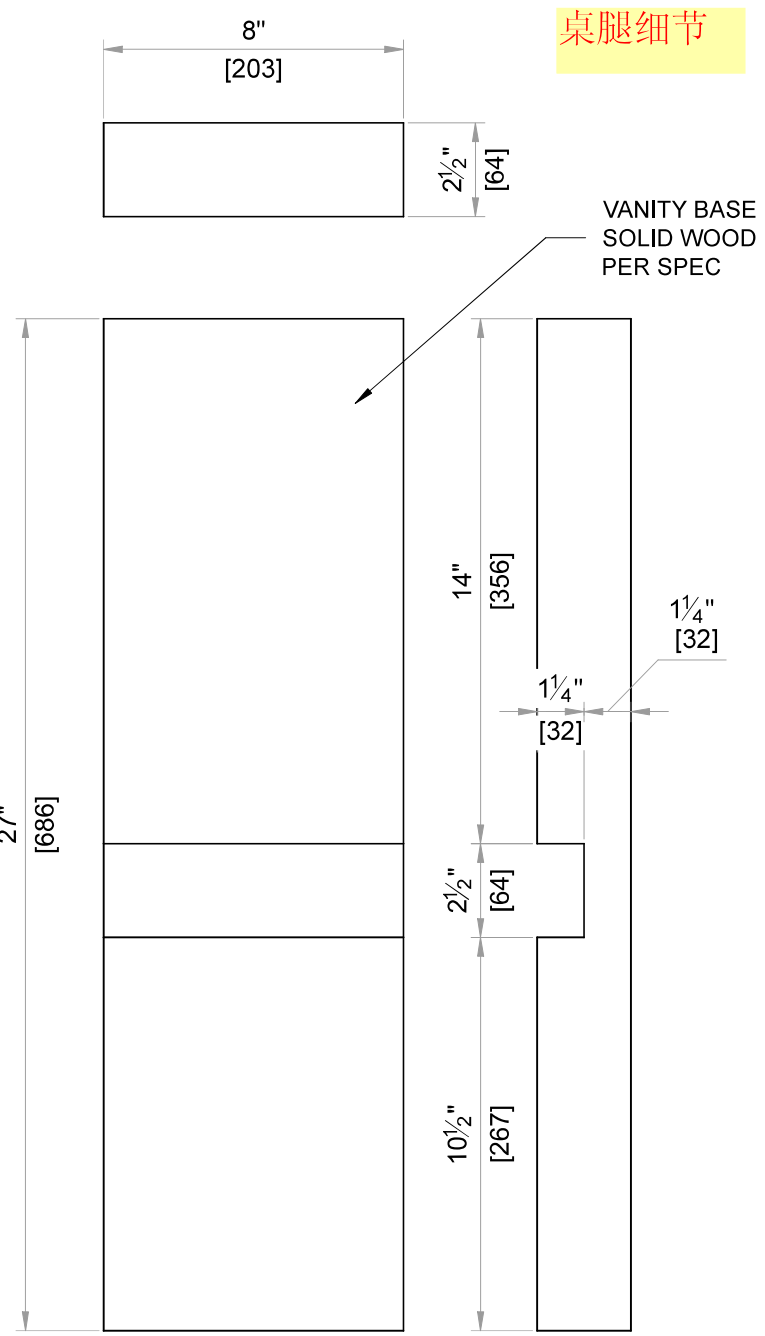



VANITY BASE LEGS


QTY: 2

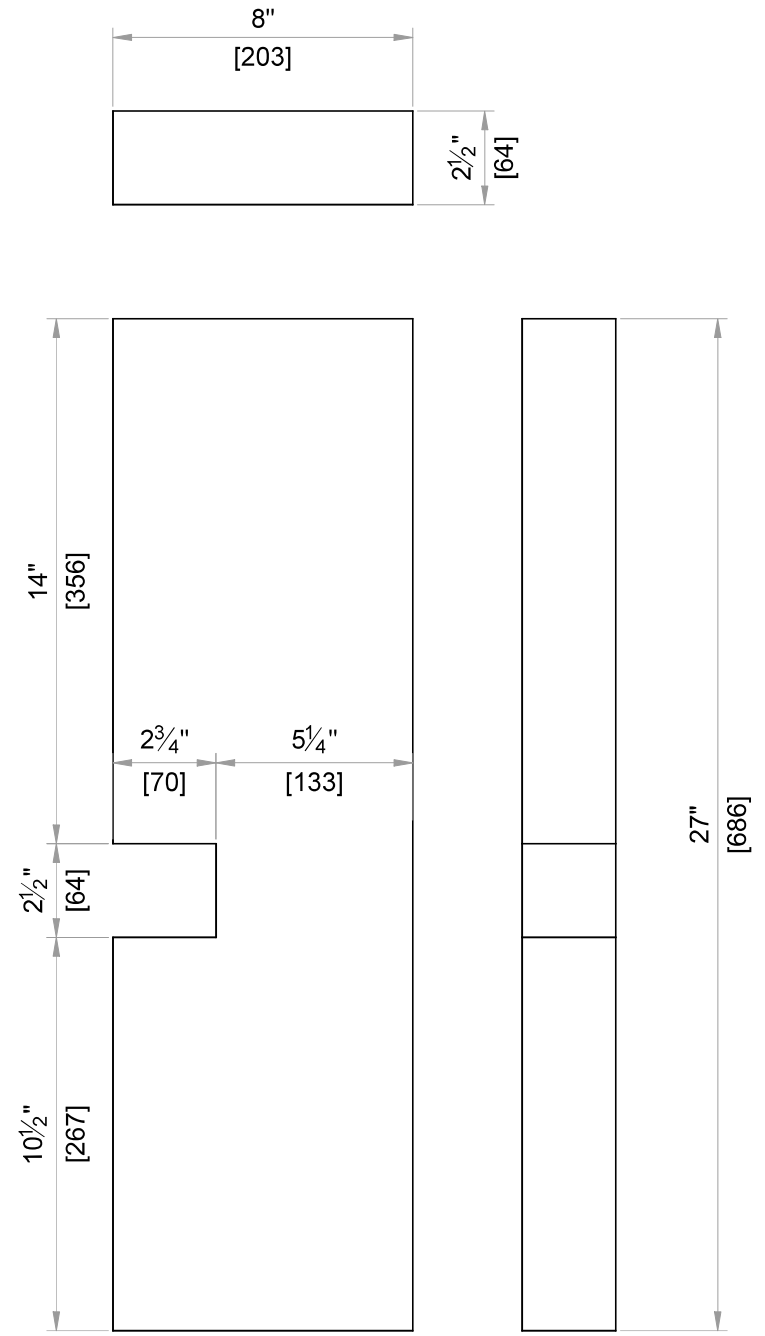


QTY: 2

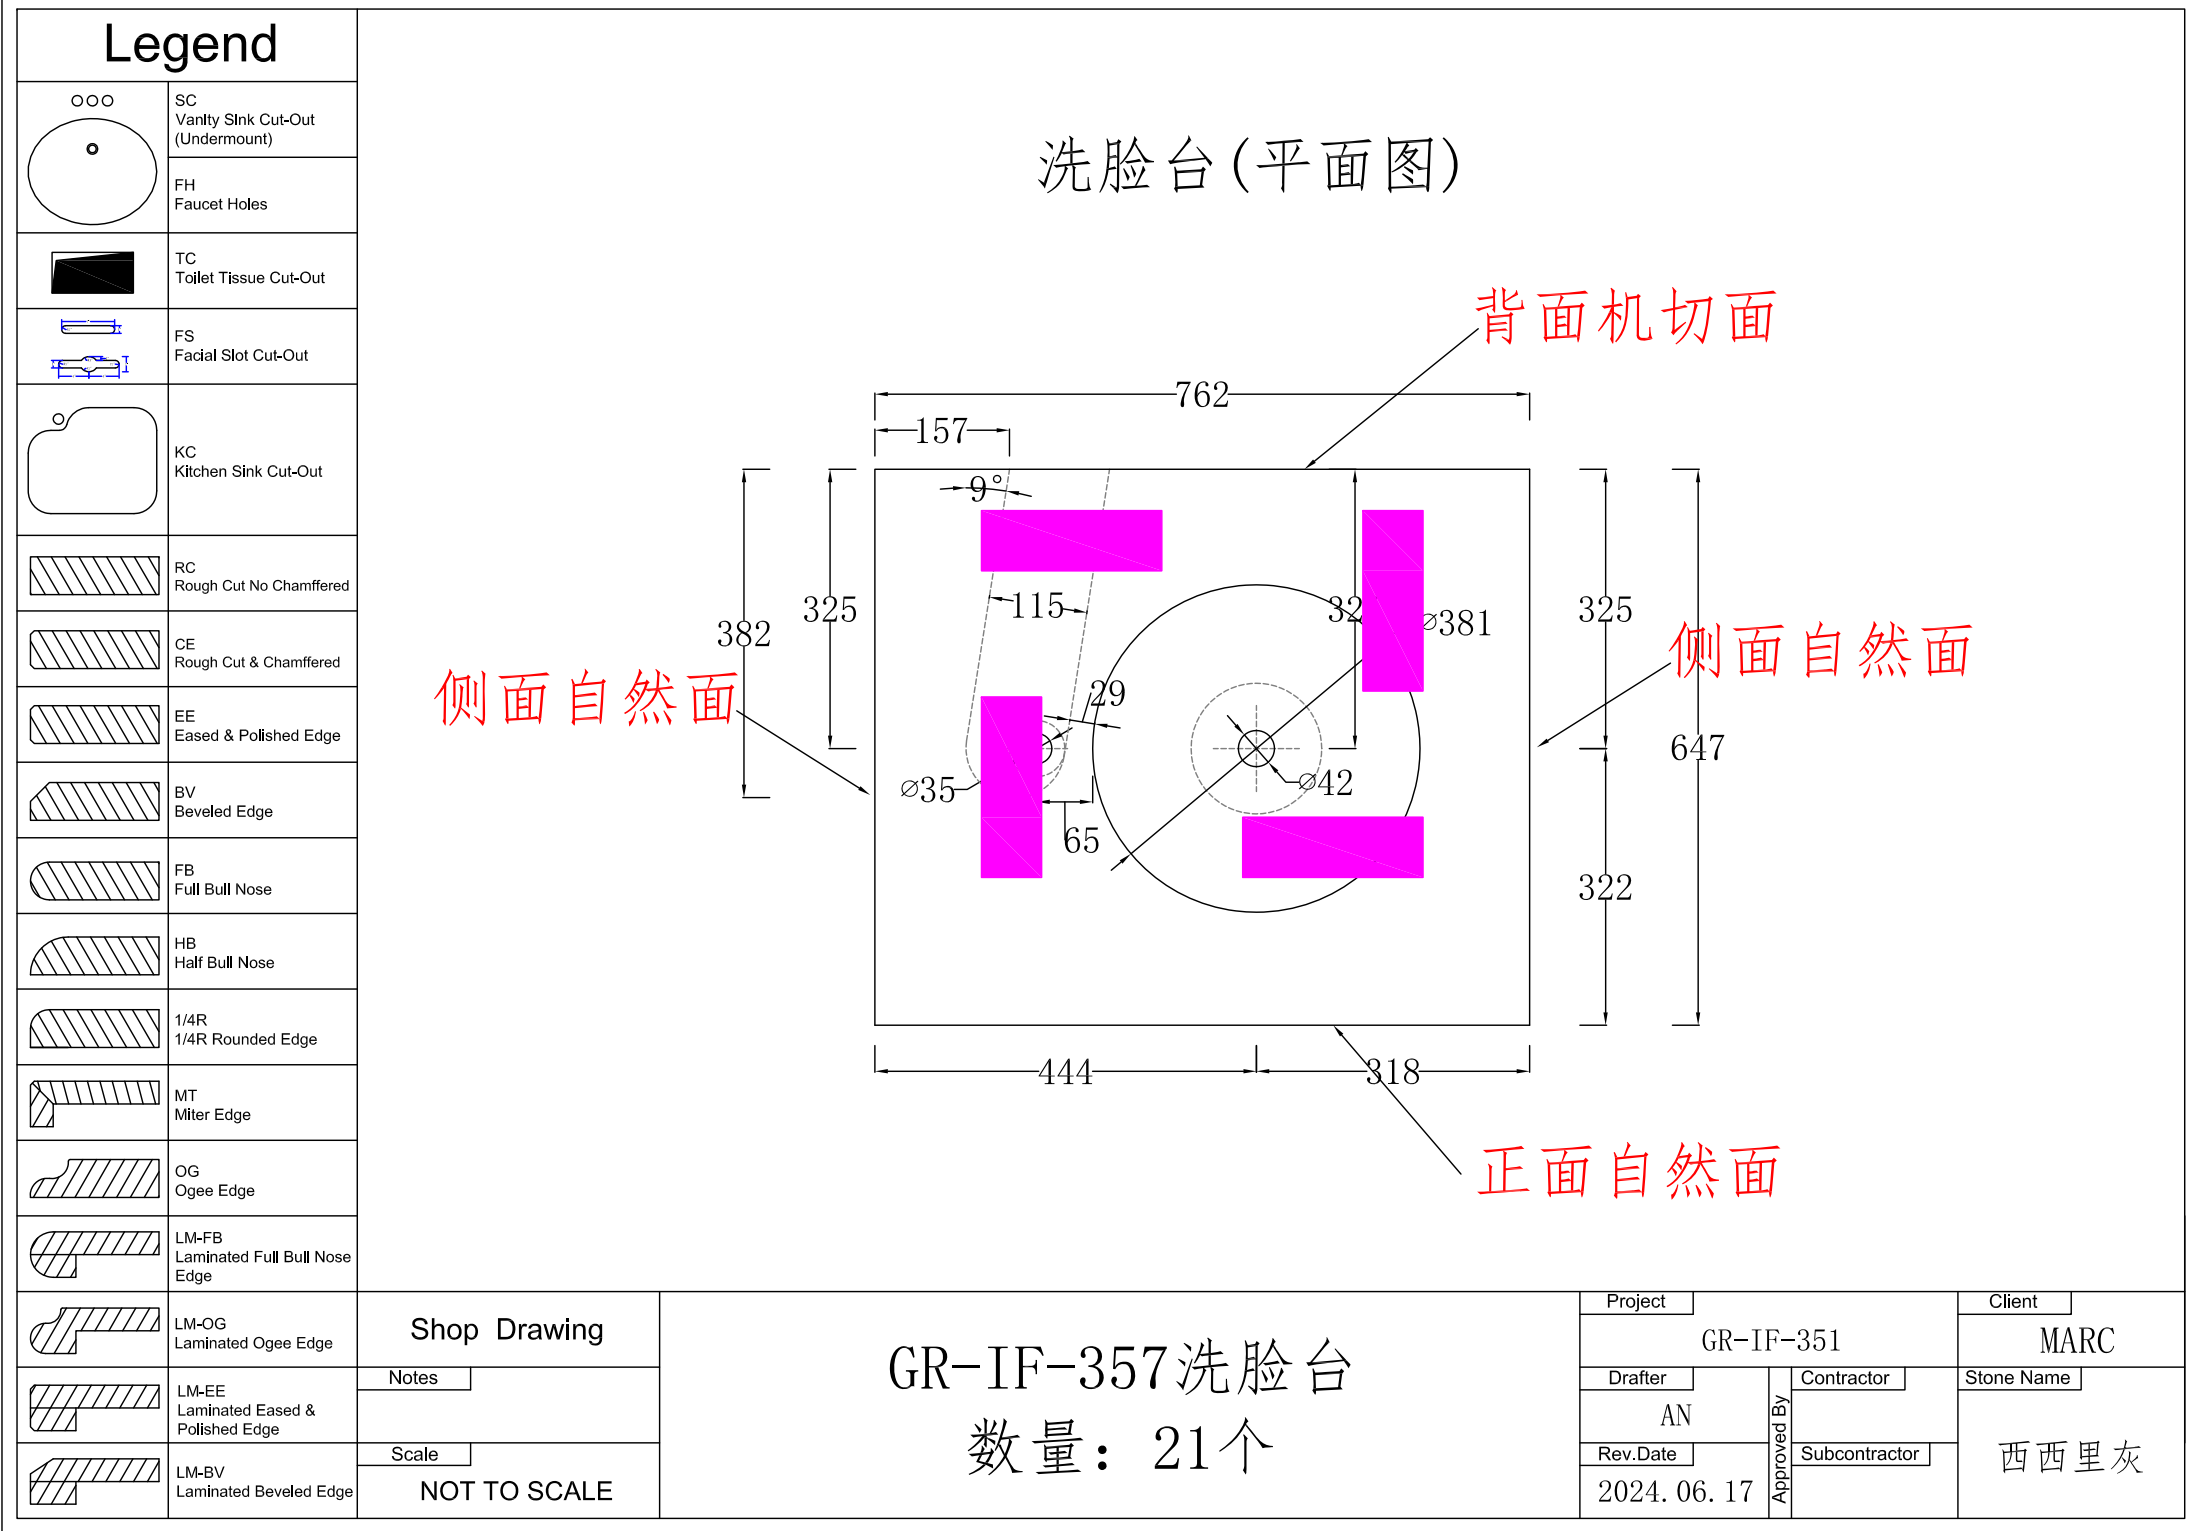

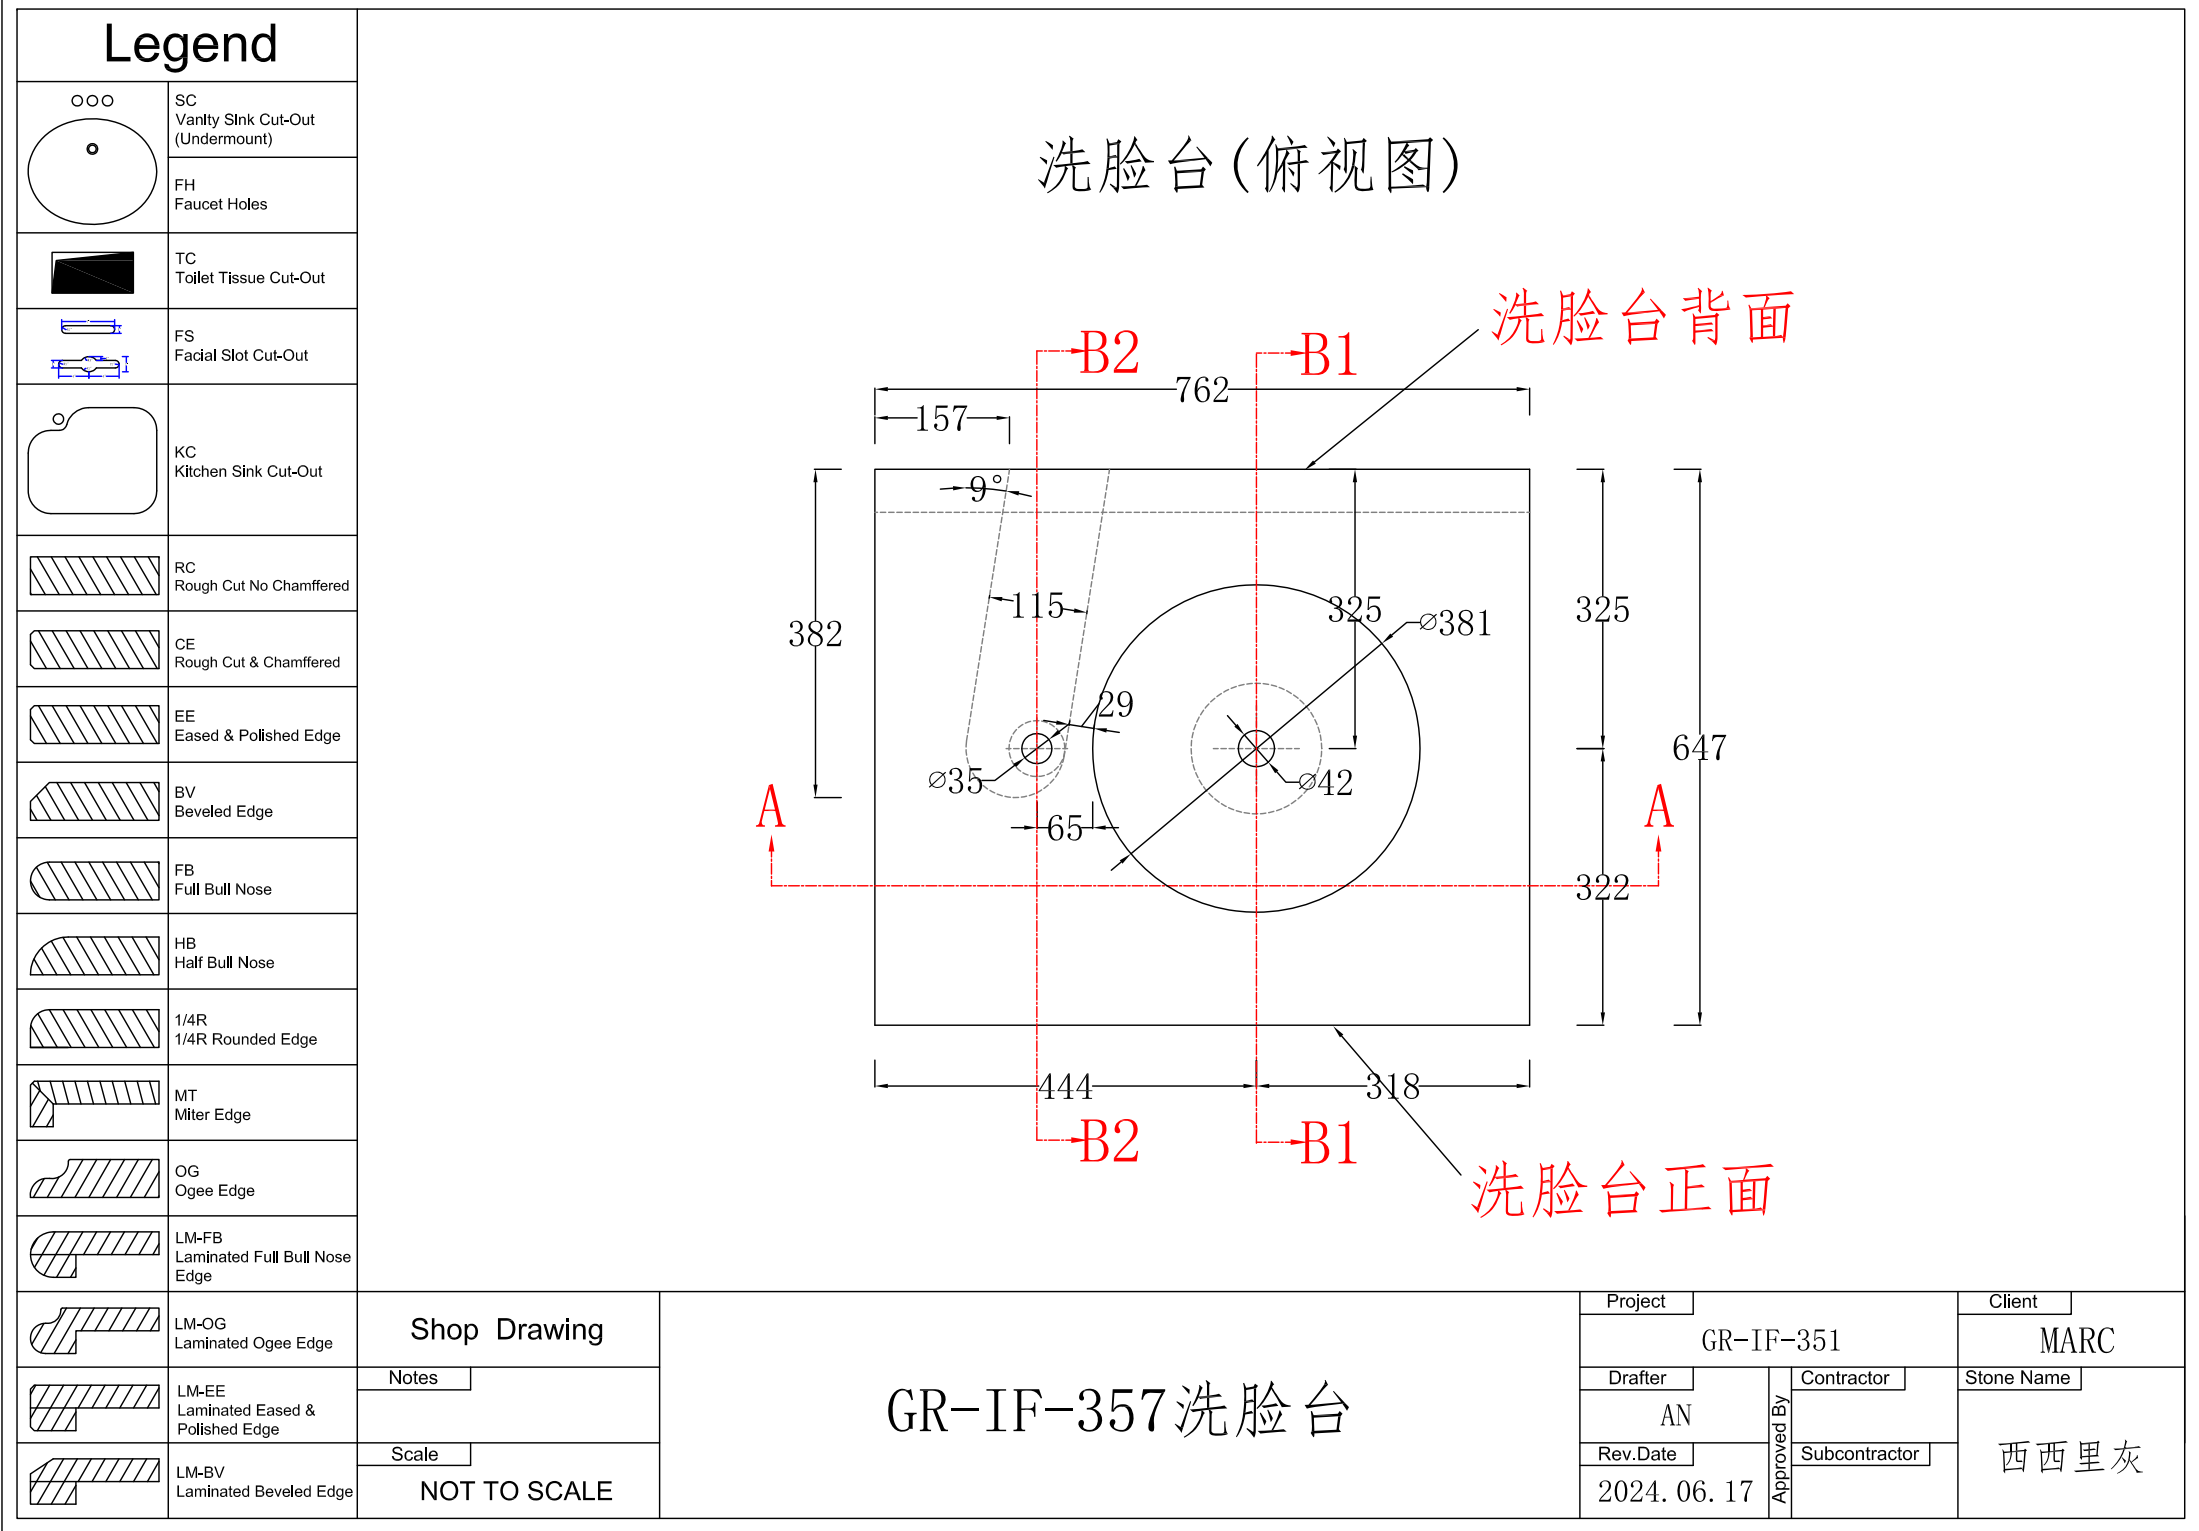

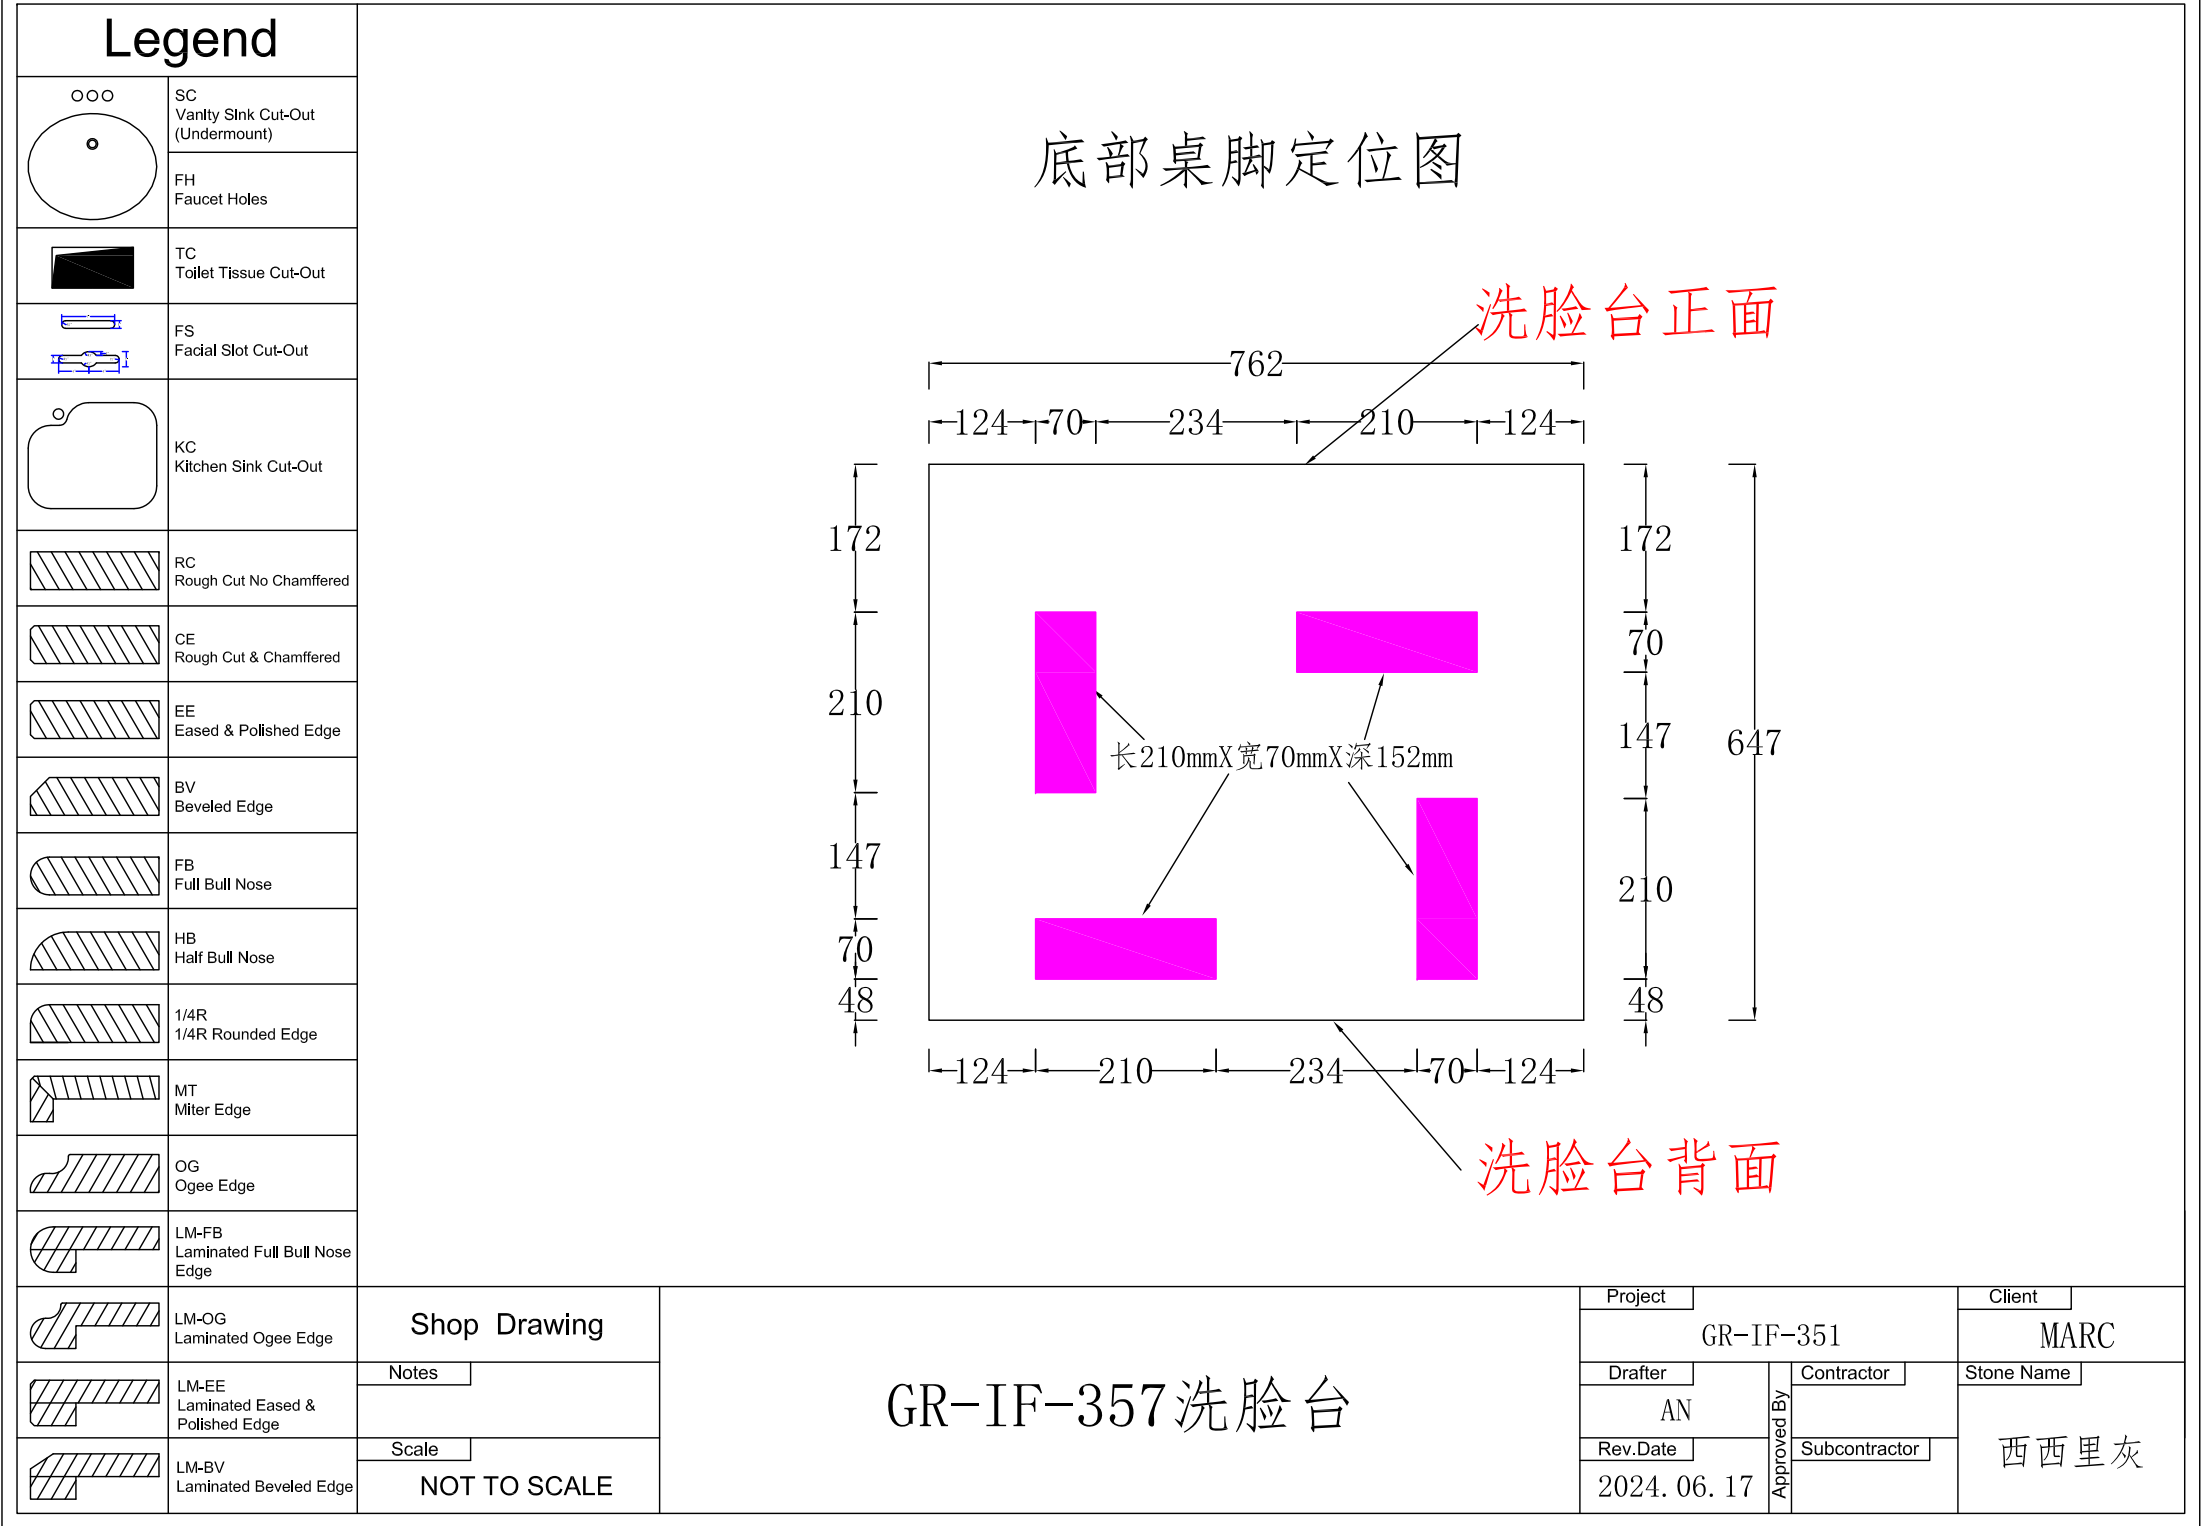

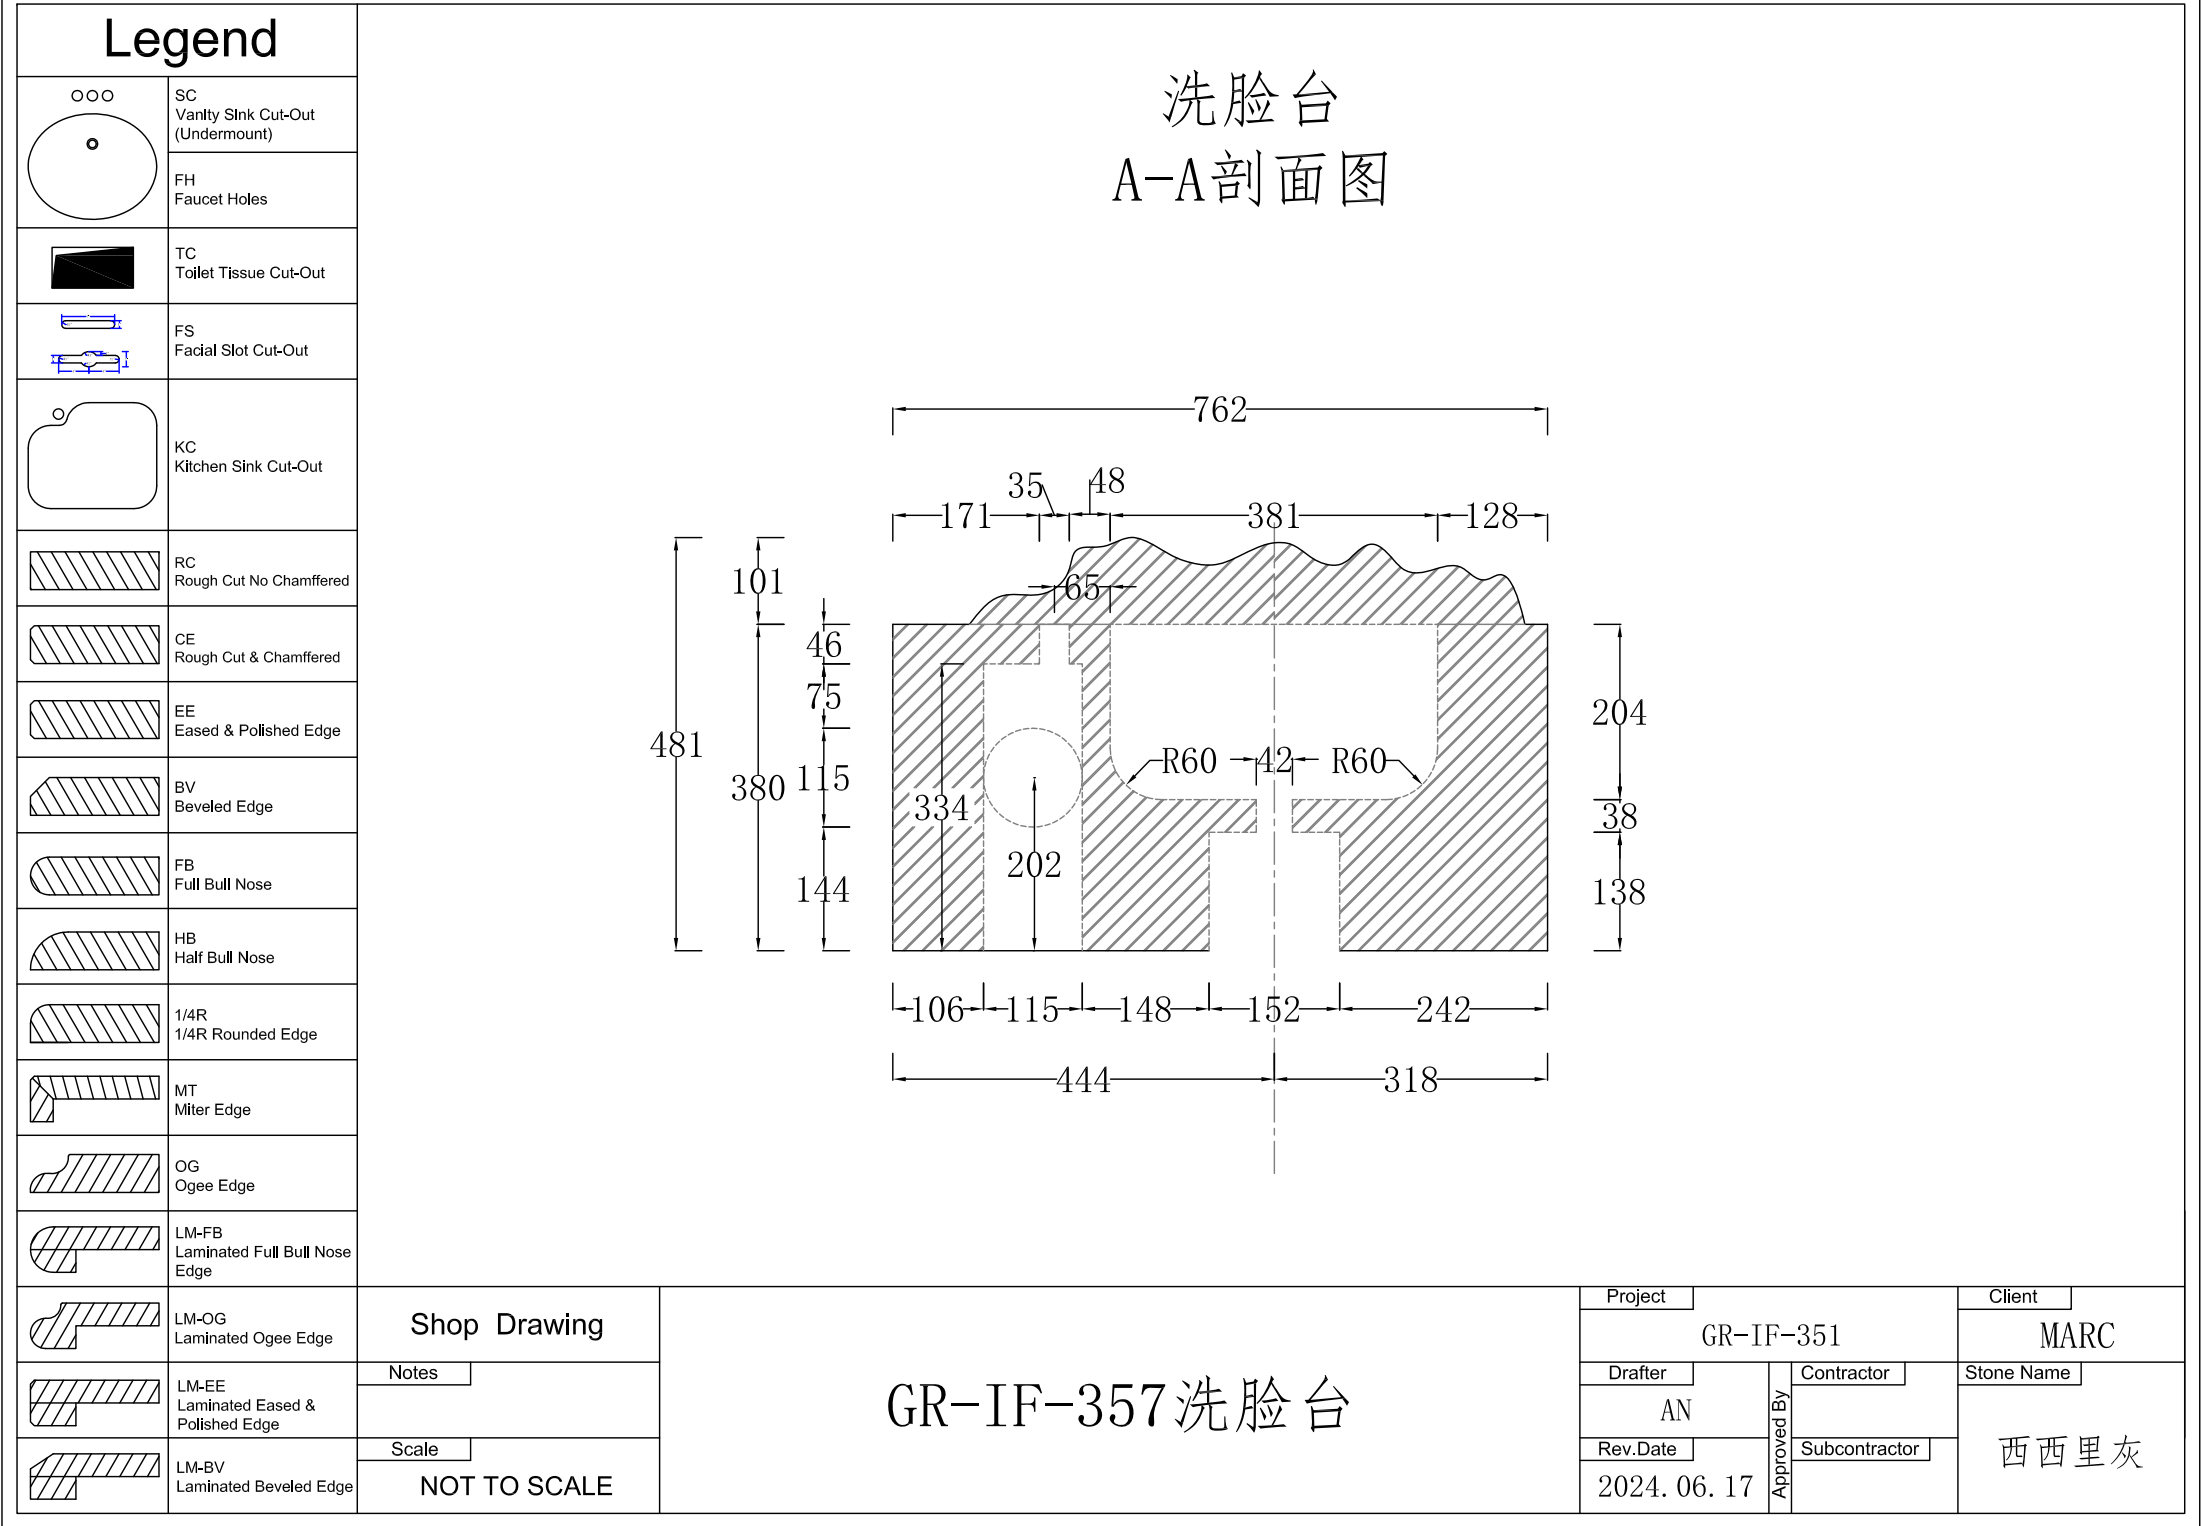

Legend	
	SC Vanity Sink Cut-Out (Undermount)
	FH Faucet Holes
	TC Toilet Tissue Cut-Out
	FS Facial Slot Cut-Out
	KC Kitchen Sink Cut-Out
	RC Rough Cut No Chamfered
	CE Rough Cut & Chamfered
	EE Eased & Polished Edge
	BV Beveled Edge
	FB Full Bull Nose
	HB Half Bull Nose
	1/4R 1/4R Rounded Edge
	MT Miter Edge
	OG Ogee Edge
	LM-FB Laminated Full Bull Nose Edge
	LM-OG Laminated Ogee Edge
	LM-EE Laminated Eased & Polished Edge
	LM-BV Laminated Beveled Edge

洗脸台
B1-B1和B2-B2剖面图

647

50 84 381 132

101

481

380

R60

42

204

38

138

249 152 247

325 323

B1-B1剖面图

647

50 257 35 305

101

481

380

115

382

334

267 115 265

325

B2-B2剖面图

B2-B2剖面图

Shop Drawing	
Notes	
Scale	
NOT TO SCALE	

GR-IF-357洗脸台

西西里灰

NOT TO SCALE

